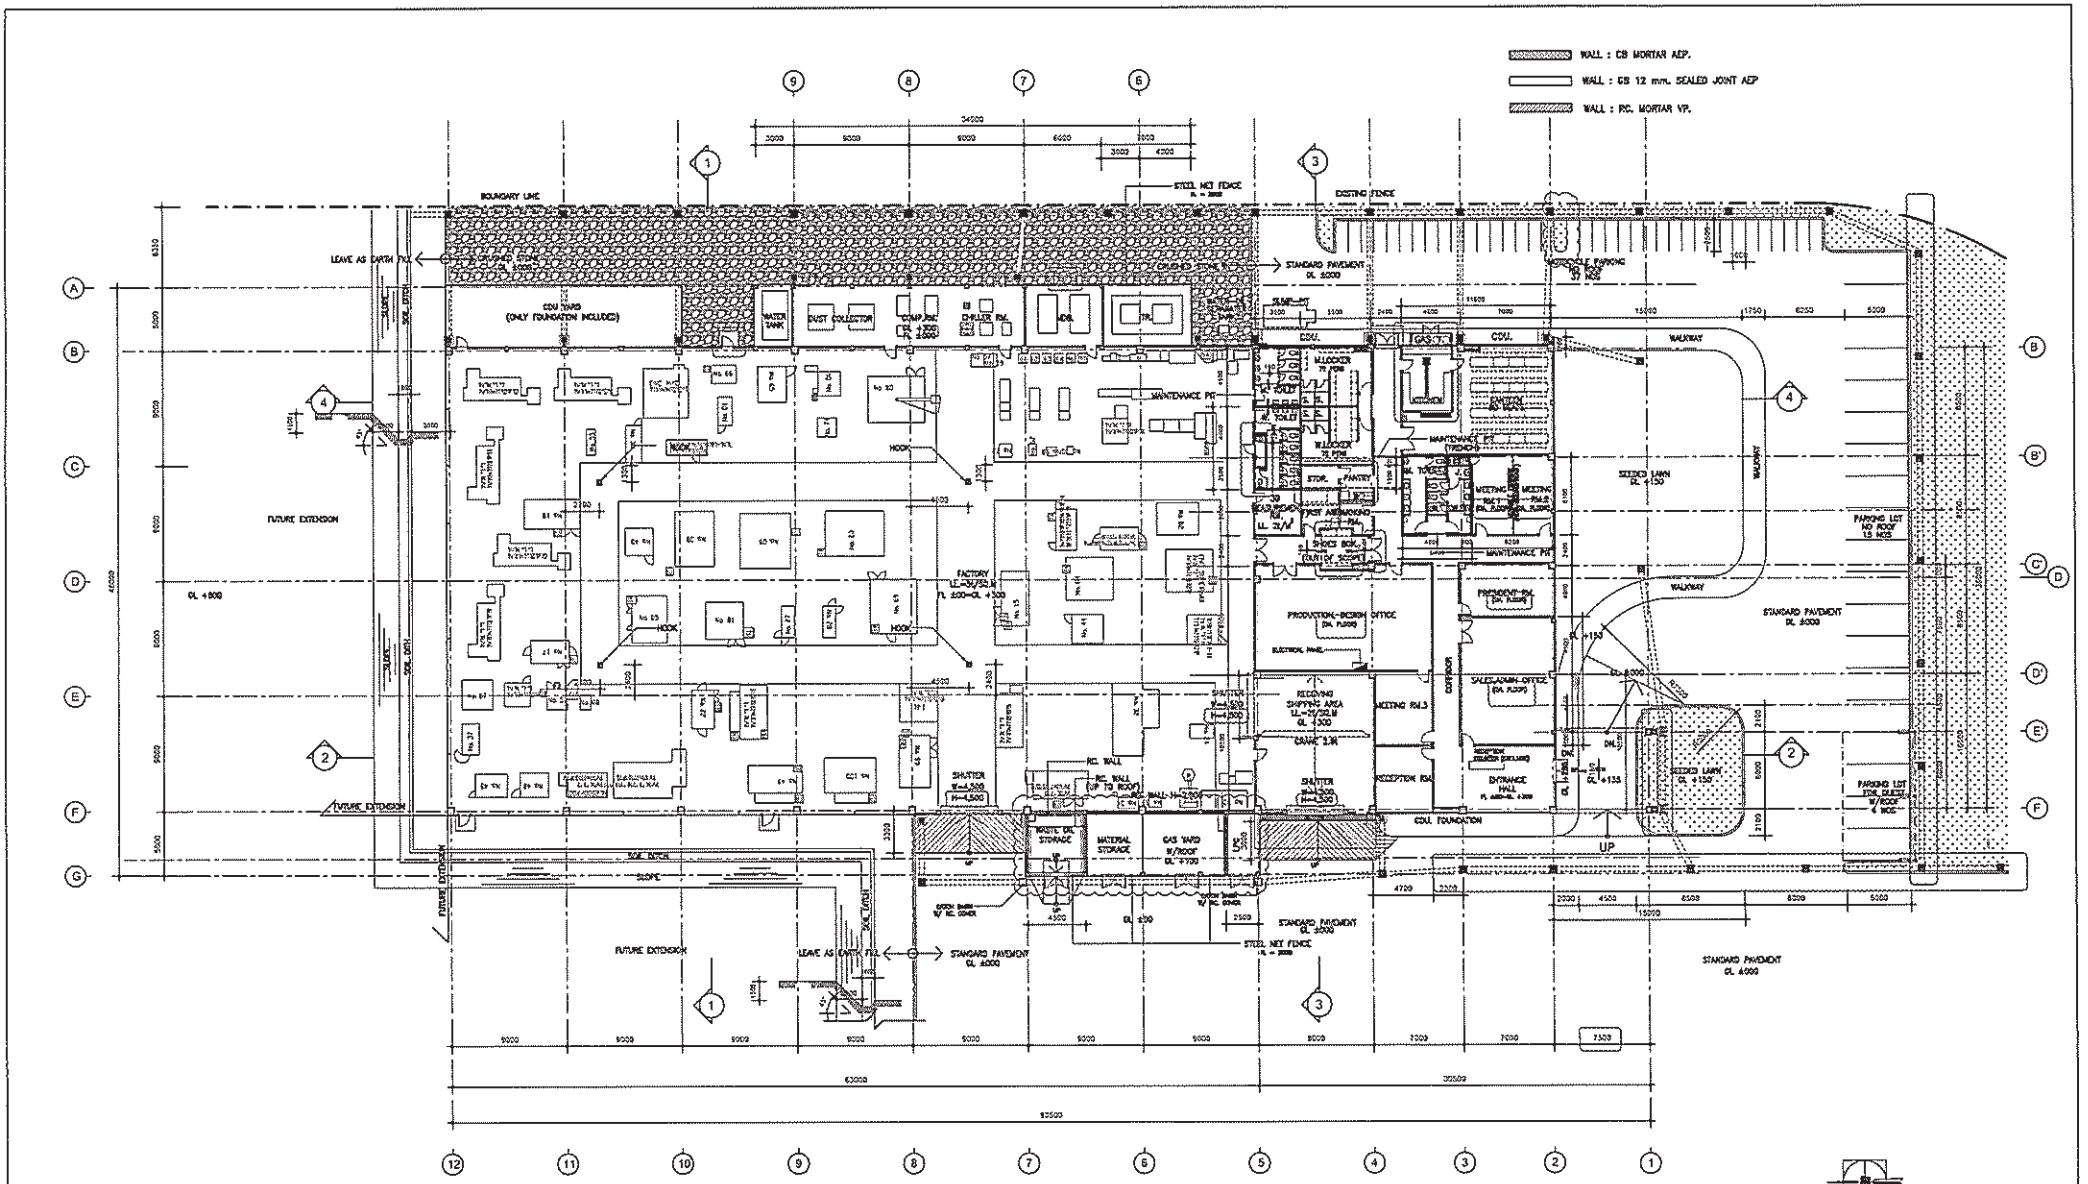
WALL : CB MORTAR AEP.
WALL : CB 12 mm. SEALED JOINT AEP
WALL : RC. MORTAR VP.
BOUNDARY LINE
STEEL NET FENCE
EXISTING FENCE
LEAVE AS EARTH FILL
STANDARD PAVEMENT GL 6000
CDU YARD (ONLY FOUNDATION INCLUDE)
WATER TANK
DUST COLLECTOR
COMP. RM.
BOILER RM.
ADB.
TRF.
MAINTENANCE PIT
FUTURE EXTENSION
FACTORY
PRODUCTION-BORON OFFICE
RECEIVING SHIPPING AREA
MEETING RM.3
CORRIDOR
SALES/ADMIN-OFFICE
ENTRANCE HALL
RECEPTION RM.
CDU FOUNDATION
WASTE OIL STORAGE
MATERIAL STORAGE
GAS YARD
SHUTTER
RC. WALL
WALKWAY
SEEDED LAWN
PARKING LOT
UP
SLOPE
SOIL DITCH
STANDARD PAVEMENT GL 6000
COVER : STEEL PLATE
HOOK
HOOK BASIN DETAIL
SCALE 1:20