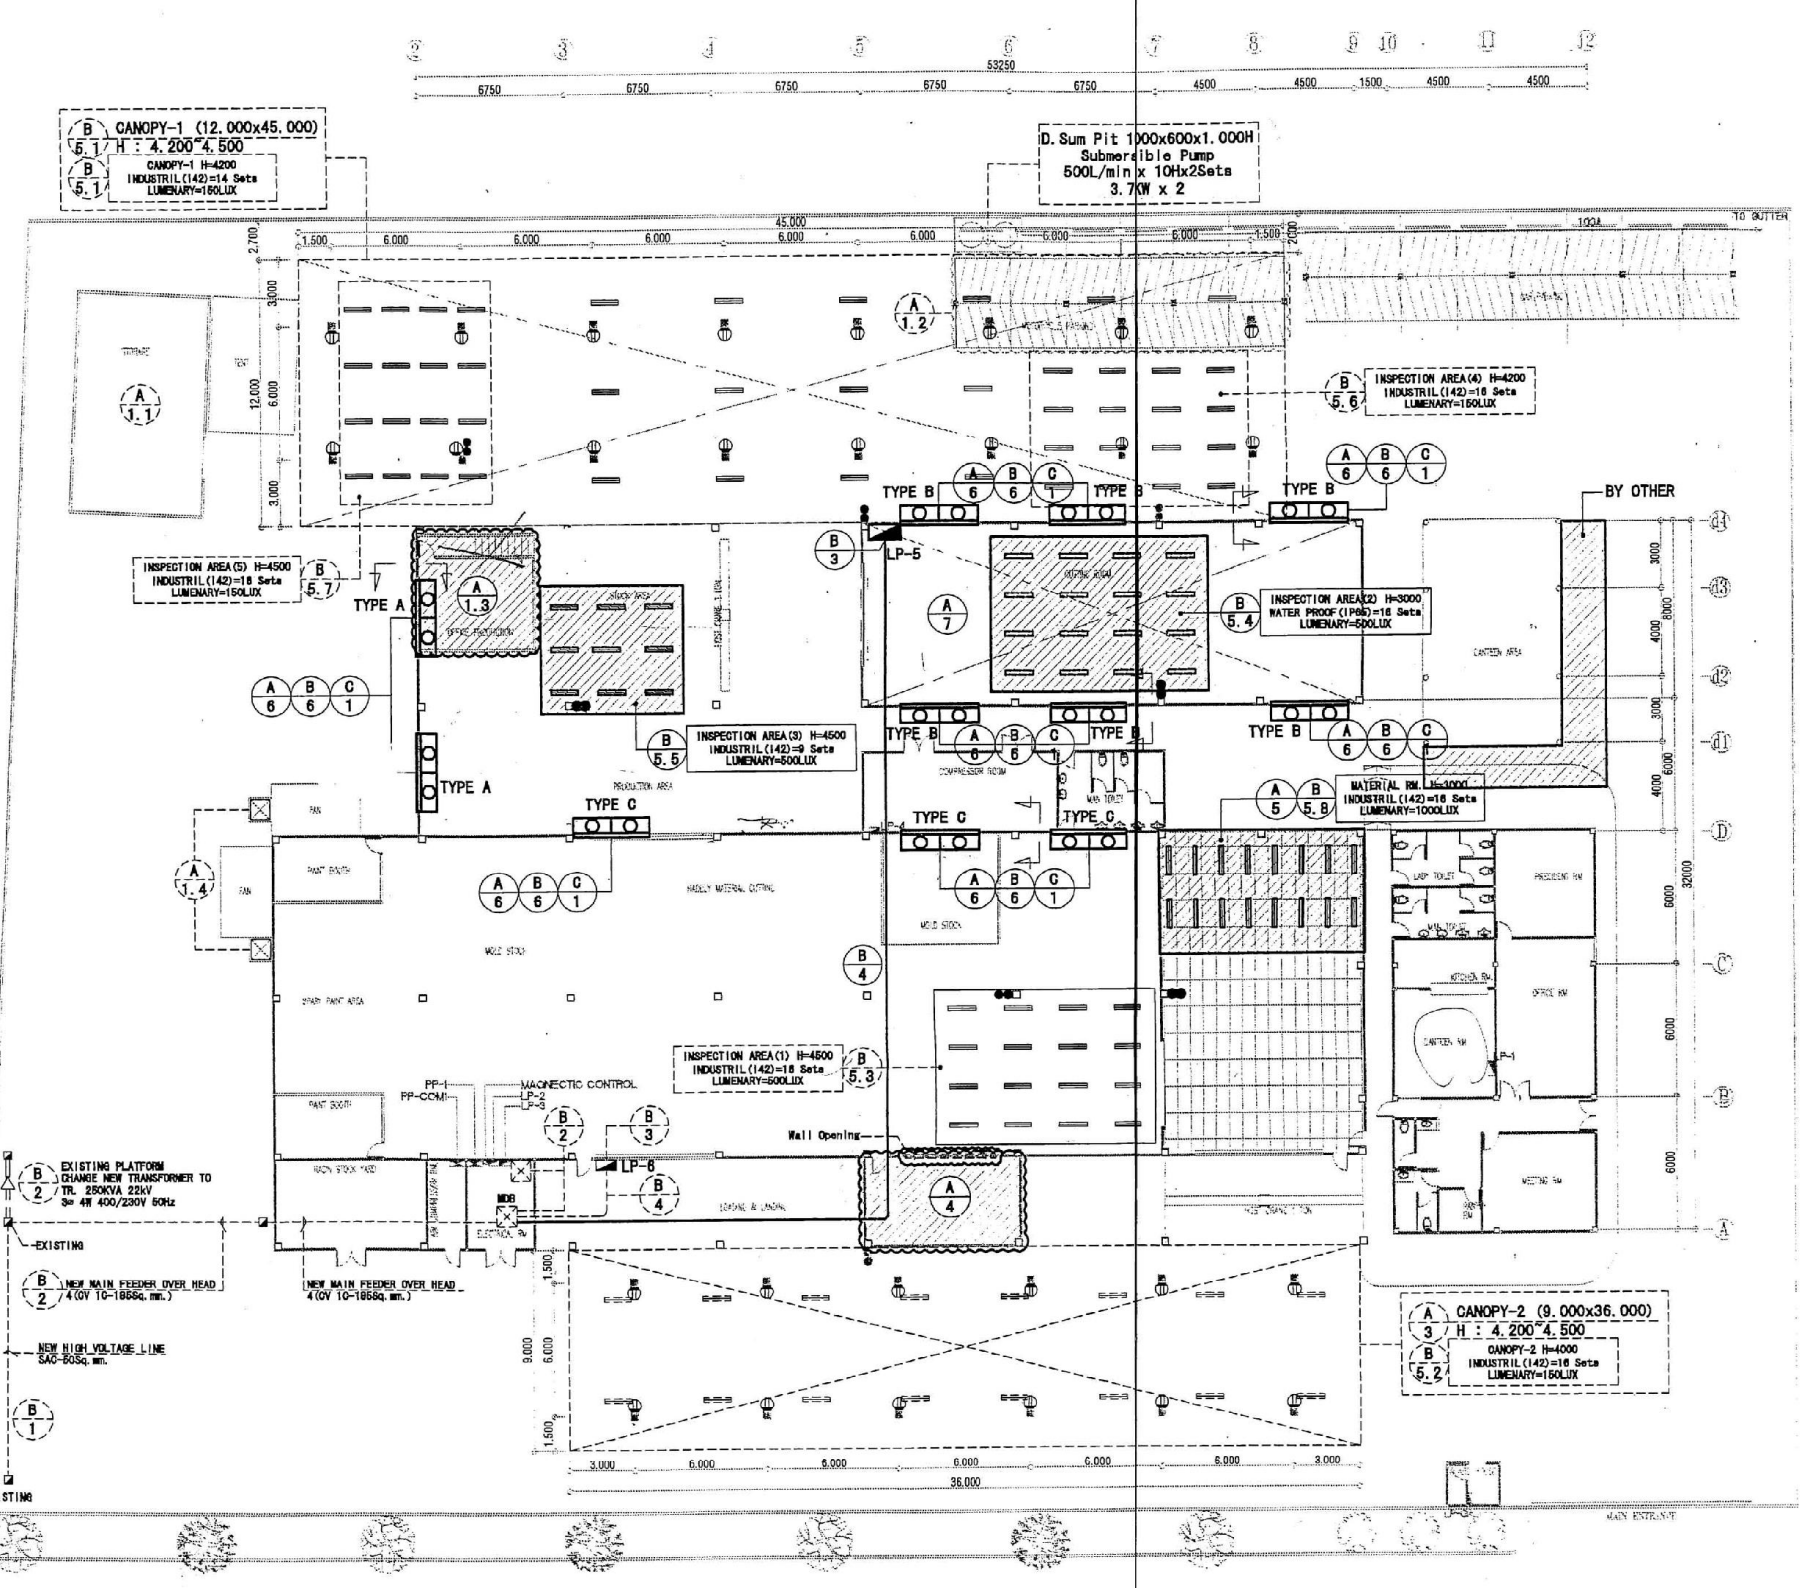

A – Civil Work
- A.1 – Demolish Work
  - A.1.1 – Storage
  - A.1.2 – Car Park
  - ⇨ A.1.3 – Office
  - A.1.4 – Chimny of EA, Fan
- A.2 – New Canopy(1), Curtain(Wall Cur
- A.3 – New Canopy(2), Curtain(Wall Cur
- ⇨ A.4 – Metal Sheet Wall & Wall Openin
- ⇨ A.5 – Meterial Rm. (Repair Ceiling)
- ⇨ A.6 – Opening Wall 6 Points
- ⇨ A.7 – Cutting Rm. (Repair Ceiling)

B – Electrical Work
- B.1 – 22kV Incoming Line
- B.2 – Transformer & MDB
- ⇨ B.3 – DB Panel
- ⇨ B.4 – Main Feedr for DB Panel
- ⇨ B.5 – Lighting & Receptacle
  - B.5.1 – Canopy(1)
  - B.5.2 – Canopy(2)
  - B.5.3 – Inspection Area(1)
  - ⇨ B.5.4 – Inspection Area(2) & C
  - ⇨ B.5.5 – Inspection Area(3)
  - B.5.6 – Inspection Area(4)
  - B.5.7 – Inspection Area(5)
  - ⇨ B.5.8 – Material Rm.
- ⇨ B.6 – Power Supply for EA Fan

C – Mechanical Work
- ⇨ C.1 – Installation EA Fan Booth & Du
  (EA Fan and Booth Supply by Ow
- C.2 – Water Supply

D – Sump Pit

LEGEND

SYMBOLS	DESCRIPTION
●	– 1 WAY SWITCH
▭	– 2x36W INDUSTRIAL TYPE
▭	– 2x36W WATER PROOF TYPE(IP65)
▭	– EA FAN BOOTH & WALL OPENING 9